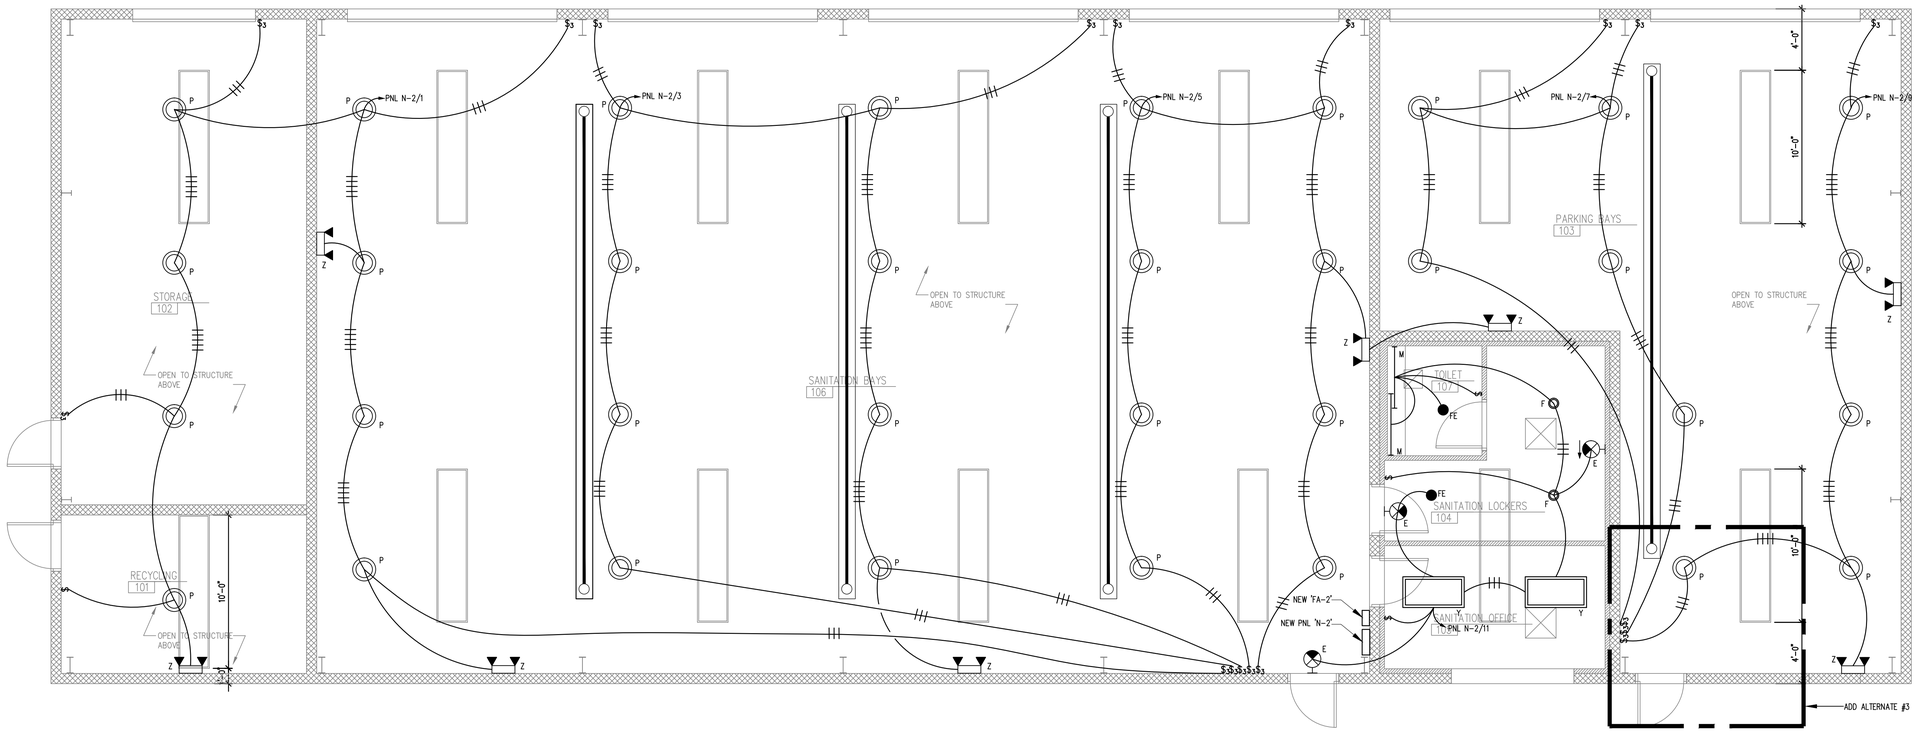

A / E-4 SANITATION BUILDING LIGHTING PLAN – BASE BID

SCALE: 1/4"=1'-0"

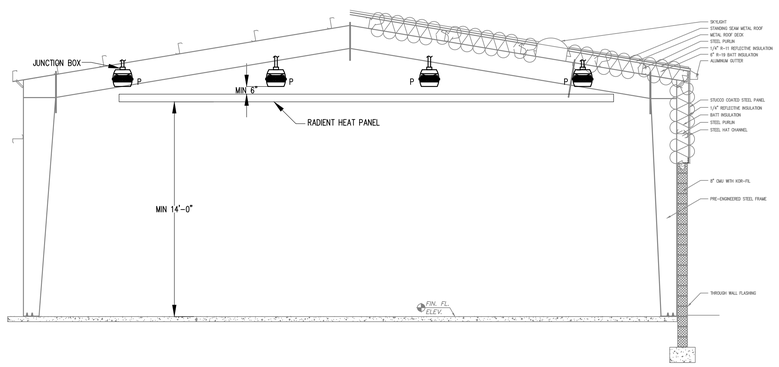

B / E-4 LIGHTING AND FIN TUBE CLEARANCE DETAIL

SCALE: 1/4"=1'-0"

NOTES:
1. SEE SHEET A-3.3 FOR LIGHT FIXTURE MOUNTING DETAIL TO STRUCTURE ABOVE. 1

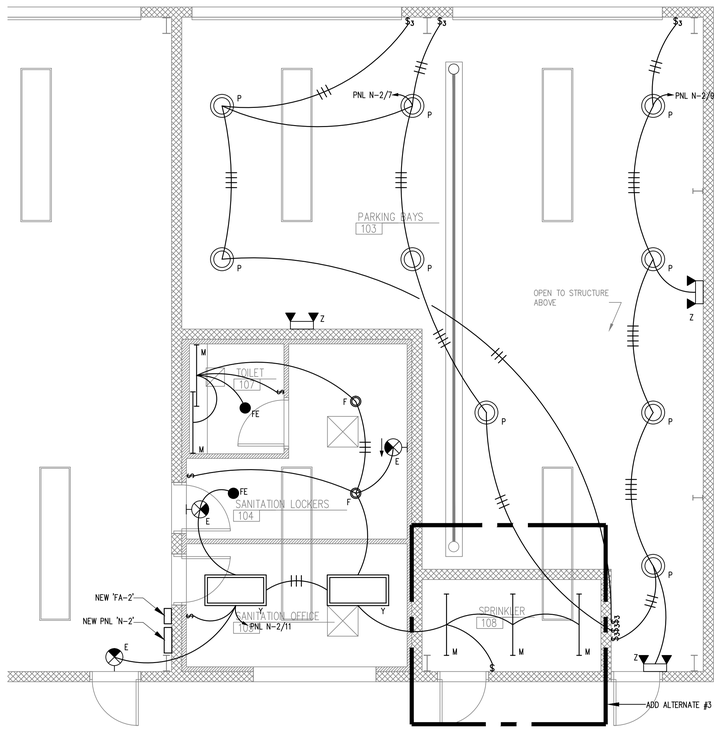

C / E-4 SANITATION BUILDING LIGHTING PLAN – ADD ALTERNATE #3

SCALE: 1/4"=1'-0"

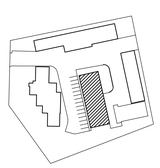

Bignell Watkins Hasser
ARCHITECTS P.C.

ONE PARK PLACE, SUITE 250
ANNAPOLIS, MARYLAND 21401
Maryland: (301) 261-8228
MD Fax: (410) 224-4443
Baltimore: (410) 841-6595
Annapolis: (410) 224-2727

8500 LEESBURG PIKE, SUITE 503
VIENNA, VIRGINIA 22182
Virginia: (703) 288-3320
VA Fax: (703) 288-4211
Website: www.bigwaha.com

These drawings are the property of the Engineer. Weigand Associates, Inc. Unauthorized reproduction for any purpose is an infringement upon copyright laws. Violators will be subject to prosecution by fullest extent of the law.

Written dimensions on these drawings shall have precedence over scale dimensions. Contractors shall verify and be responsible for all dimensions and conditions on the job and this office must be notified of any variation from the dimensions and conditions shown by these drawings.

MPE Consulting Engineers
WEIGAND ASSOCIATES, INC.
12 SOUTH SUMMIT AVENUE, SUITE 200 GAITHERSBURG, MARYLAND 20877
TELEPHONE 301-258-9300 FACSIMILE 301-258-9301 WWW.WAINET.NET

Revisions

#	Date	
	02/17/10	PERMIT/BID SET
1	04/09/10	ADDENDUM #2

Client:
CITY OF TAKOMA PARK

Location:
TAKOMA PARK, MD

Project:
CITY OF TAKOMA PARK PUBLIC WORKS FACILITY

SANITATION BUILDING LIGHTING PLAN

Drawn by

WAI Project NO.

Project No.
09028.00

Date
01/25/10

Professional Certification
I certify that these documents were prepared or approved by me, and that I am a duly licensed engineer under the laws of the State of Maryland. license number 17566 expiration date May 29, 2011

E-4