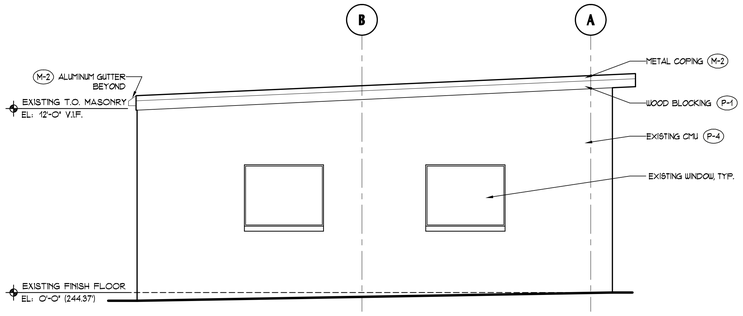

1 NORTH ELEVATION
1/4" = 1'-0" EQUIPMENT BAY BUILDING

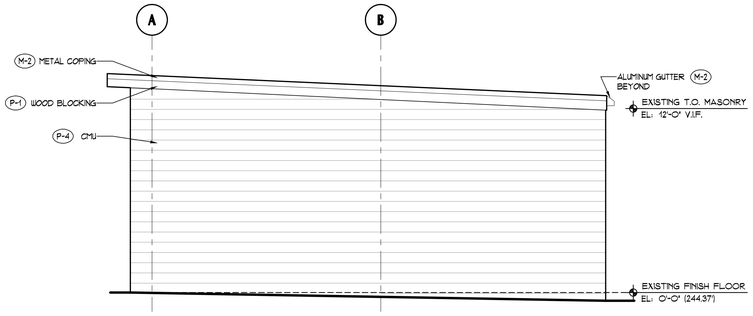

2 SOUTH ELEVATION
1/4" = 1'-0" EQUIPMENT BAY BUILDING

MATERIAL SCHEDULE

SYMBOL	MANUFACTURER	DESCRIPTION	NOTES
B-1	GLEN-GERY BRICK	FACE BRICK	COLOR: MOLDED SERIES HEATHER ROSE SIZE: MODULAR
CM-1	YORK BUILDING PRODUCTS CO.	CONCRETE MASONRY UNIT	COLOR: YBP-72 FINISH: EARTHSTONE
CM-2	YORK BUILDING PRODUCTS CO.	CONCRETE MASONRY UNIT	COLOR: YBP-2 FINISH: SPLIT FACE
CM-3	YORK BUILDING PRODUCTS CO.	CONCRETE MASONRY UNIT	COLOR: YBP-11 FINISH: GROUND FACE
E-1	DRYVIT	EIFS	COLOR: 443 CANVAS
M-1	PAC-CLAD	STANDING SEAM METAL ROOF	COLOR: DARK BRONZE SIZE: SEAMS @ 16" O.C.
M-2	---	ALUMINUM GUTTER AND DOWNSPOUT	COLOR: MATCH P-1
M-3	---	ALUMINUM GUTTER AND DOWNSPOUT	COLOR: MATCH P-3
M-4	CUSTOM PANEL SYSTEMS	STUCCO FINISHED STEEL PANEL	COLOR: PUEBLO
P-1	HARDIE TRIM BOARDS	PAINT	COLOR: MATCH HARDIE TRIM BOARDS ARCTIC WHITE
P-2	---	PAINT	COLOR: MATCH M-1
P-3	BENJAMIN MOORE	PAINT	COLOR: STANDISH WHITE HC-32
2 P-4	---	PAINT	COLOR: MATCH M-4
S-1	YKK/AP	ALUMINUM STOREFRONT	COLOR: MEDIUM BRONZE

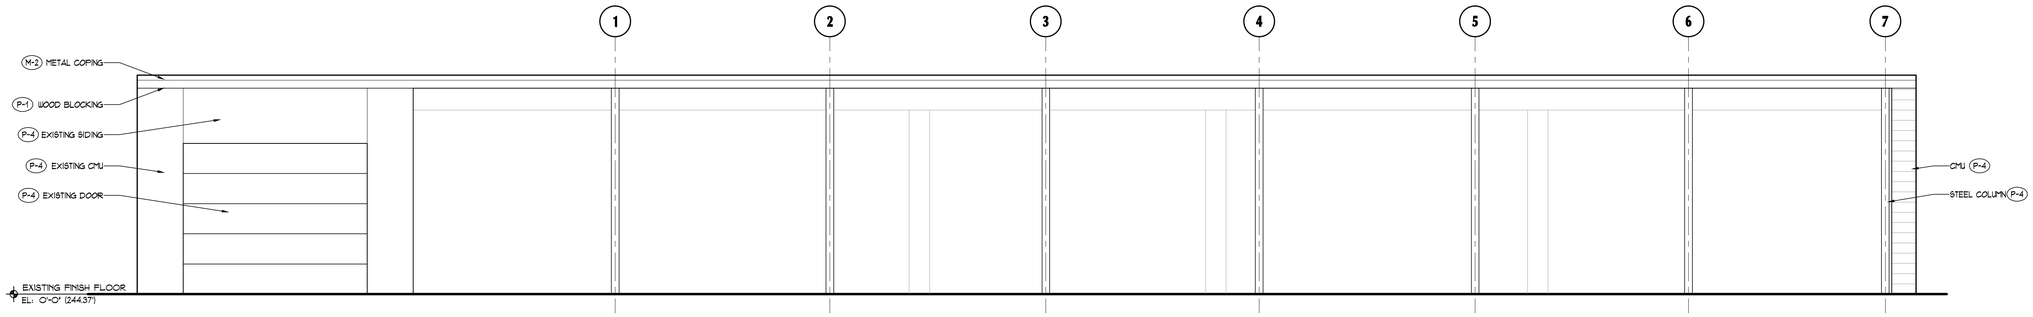

3 WEST ELEVATION
1/4" = 1'-0" EQUIPMENT BAY BUILDING

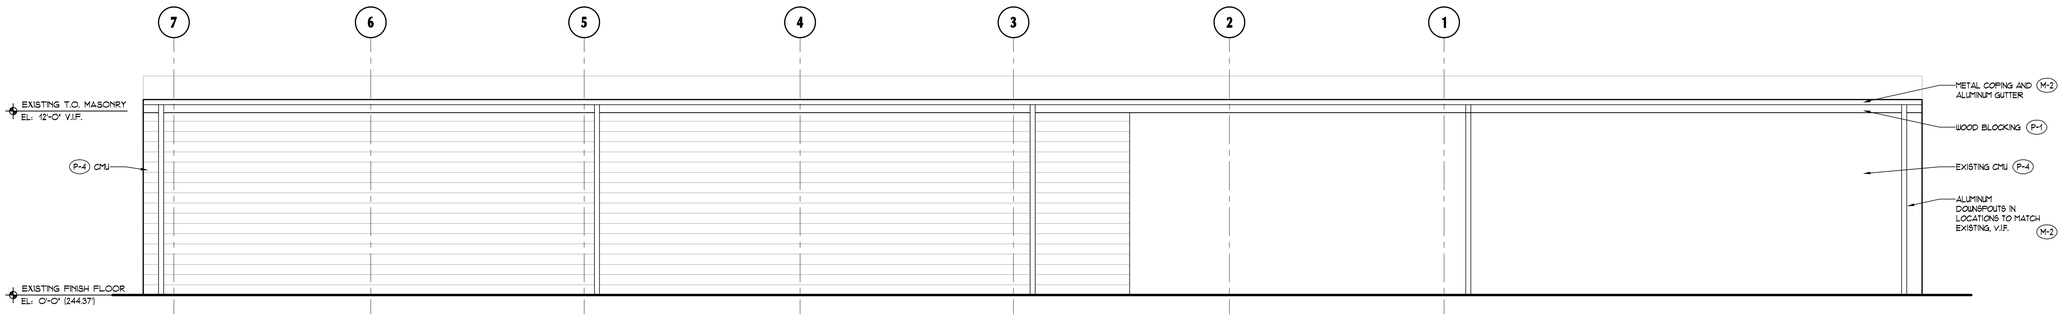

4 EAST ELEVATION
1/4" = 1'-0" EQUIPMENT BAY BUILDING

Bignell Watkins Hasser
ARCHITECTS P.C.

ONE PARK PLACE, SUITE 250
ANNAPOLIS, MARYLAND 21401
Maryland: (301) 261-8228
MD Fax: (410) 224-4443
Baltimore: (410) 841-6595
Annapolis: (410) 224-2727

8500 LEESBURG PIKE, SUITE 503
VIENNA, VIRGINIA 22182
Virginia: (703) 288-3320
VA Fax: (703) 288-4211
Website: www.bigwaho.com

These drawings are the property of the Architect, Bignell Watkins Hasser Architects P.C. Unauthorized reproduction for any purpose is an infringement upon copyright laws. Violators will be subject to prosecution by fullest extent of the law.

Written dimensions on these drawings shall have precedence over scale dimensions. Contractors shall verify and be responsible for all dimensions and conditions on the job and this office must be notified of any variation from the dimensions and conditions shown by these drawings.

Revisions

#	Date	
	02/17/10	PERMIT/BID SET
2	04/22/10	ADDENDUM 4

Client:
CITY OF TAKOMA PARK

Location:
TAKOMA PARK, MD

Project:
CITY OF TAKOMA PARK PUBLIC WORKS FACILITY

EQUIPMENT BAY BUILDING ELEVATIONS

Drawn by: AS

Project No.: 09028.00

Date: 01/25/10

Professional Certification
I certify that these documents were prepared or approved by me, and that I am a duly licensed architect under the laws of the State of Maryland. License number _____ expiration date _____

A-2.3A
2